



Permit #F00146519-A

FilmL.A., Inc.
6255 W Sunset Blvd, 12th Floor
Hollywood, CA 90028
t: (213)977-8600 - f: (213)977-8601
www.filmla.com

Summary Information

Permit No: F00146519-A

Type of Permit: FILMING

Release Date: 02/13/2019

Production Company NZK PRODUCTIONS

Producer Nicole Woods

Insured Company Name NZK PRODUCTIONS

Director Ken Fuchs

Contact Phone No. 1 818-308-5210

1st AD Amy Barker

Contact Phone No. 2 818-972-0292

Fax 818-761-0130

Production Manager Lauren Francis

Address 3601 W OLIVE AVE, SUITE 700
BURBANK, California 91505

FilmL.A. Coordinator CJ Leavens

Production Title B23 LIVE PREMIERE

Location Manager Lauren Francis

Type of Production TV Reality

Primary Phone Mobile - 860-463-7416
Secondary Phone

Location Assistant Casey Lillestol

Primary Phone Mobile - 661-492-2507
Secondary Phone

Fees

LA CITY FIRE SAFETY OFFICER \$1,275.00

Total Permit Fee \$1,275.00

Number of Locations 1



FilmL.A., Inc.
6255 W Sunset Blvd, 12th Floor
Hollywood, CA 90028
t: (213)977-8600 - f: (213)977-8601
www.filmla.com

Summary Information**Location****Location 1 of 1****Page 1 of 2**

Permit Number	F00146519-A	Location Manager	Lauren Francis
Production Company	NZK PRODUCTIONS	Primary Phone	Mobile - 860-463-7416
Insured Company	NZK PRODUCTIONS	Secondary Phone	
Production Title	B23 LIVE PREMIERE		

Location Address 6126 Hollywood Blvd, Los Angeles, CA, 90028

Location Type Theater

Location Description HENRY FONDA THEATRE/THE MUSIC BOX

Prep Dates 1/1/2019 - 1/6/2019 05:00 - 00:00 6 days

Film Dates 1/7/2019 - 1/7/2019 06:00 - 00:00 1 day

Strike Dates 1/8/2019 - 1/8/2019 05:00 - 00:00

Open or Closed to the Public Closed

Generic Conditions

- *Certain service and personnel fees required by jurisdictional agencies are not collected by FilmL.A. Any such fees must be paid directly to the appropriate agency, and a separate invoice will be provided to the permittee.
- *LAFD UFSO: Company must contact FilmL.A. for extension of the Uniformed Fire Safety Officers' hours. During normal business hours, UFSO must also inform the LAFD Film desk of the extension.
- All travel lanes and bike lanes shall be closed per the WATCH manual.
- Community Survey Obtained
- Equipment staging and vehicles may park on one side of the street only.
- Must Maintain 5' Clearance on Sidewalks/Walkways
- Must maintain local/emergency access
- No cast or crew parking on area streets
- No interference with merchant activity.
- No interference with vehicular traffic
- Number of uniformed officers listed on the permit is a minimum requirement.
- Permittee remains responsible for deploying a sufficient number of uniformed officers to provide traffic and crowd control to ensure the safety of the film crew and the public.
- Traffic control must be done in accordance w/MUTCD
- Traffic Officers Required
- Uniformed officers shall have a copy of the film permit in their possession and are required to confirm that all traffic control signage devices are in place.

Please see attached documents Hollywood blvd btwn infront of 6126 Hollywood Blvd SS Curb - NZK Productions.pdf
JCL Barricade Closure Plan.pdf



FilmL.A., Inc.
6255 W Sunset Blvd, 12th Floor
Hollywood, CA 90028
t: (213)977-8600 - f: (213)977-8601
www.filmla.com

Summary Information**Location****Location 1 of 1****Page 2 of 2**

Permit Number F00146519-A
Production Company NZK PRODUCTIONS
Insured Company NZK PRODUCTIONS
Production Title B23 LIVE PREMIERE

Location Manager Lauren Francis
Primary Phone Mobile - 860-463-7416
Secondary Phone

Equipment on Location	Type	Quantity	Personnel on Location	Type	Quantity
	Cast/Crew vehicles	20		Audience Members	1000
	Fire Extinguisher (2A10BC Minimum Rating)	6		Cast	20
	Generator	4		Crew	100
	Modular Units	2		LA City UFSO assigned	1
	Portable restrooms	1		Off-Duty/Retired LAPD Officer(s)	2
	Semi Trucks	2			

Filming Activities Camera on sticks; Equipment on property; Interior and exterior dialogue; Intermittent pedestrian control;

Jurisdiction **Political:** Los Angeles City - Council District 13

Police: Los Angeles Police Department

Fire: Los Angeles City

Thomas Guide **Page:** 593

Grid: F4

Coordinator Note UFSO required 1/7 0600-0000 (18 hours)

Coordinator Note No Charge Rider A created to collect UFSO fees for location.

Parking **Base Camp** 6104 Hollywood Blvd,
Location Type : Los Angeles, CA,
Other Location 90028

Crew Parking 6200 Hollywood Blvd,
Location Type : Los Angeles, CA,
Other Location 90028

Parking Notes

Our basecamp in the 6104 Hollywood Parking lot will have:

2 office trailers (1/2-1/8)

several 10x10 and 10x20 pop up tents (1/2-1/8)

1 40yard dumpster (1/2-1/8)

2 video trucks (1/4-1/7)

4 generators (1/4-1/7)

2 40x120ft event tents for audience holding (1/5-1/7)

1 porto (1/5-1/8)

and a HOT TUB (TBD dates) which we will be filming

ROAD WORK AHEAD

W20-5

W1-6 (L)


LANE CLOSED

- TRAFFIC SIGNAL
- TRAFFIC CONE
- TYPE I W/ SIGN
- FLASHING ARROW SIGN (FAS)

FILM L.A.:
CJ LEAVENS

ALL TRAFFIC CONTROL
WILL BE INSTALLED AND
MEET OR EXCEED THE
MUTCD AND WATCH
MINIMUM REQUIREMENTS

Permit # F00146519-A

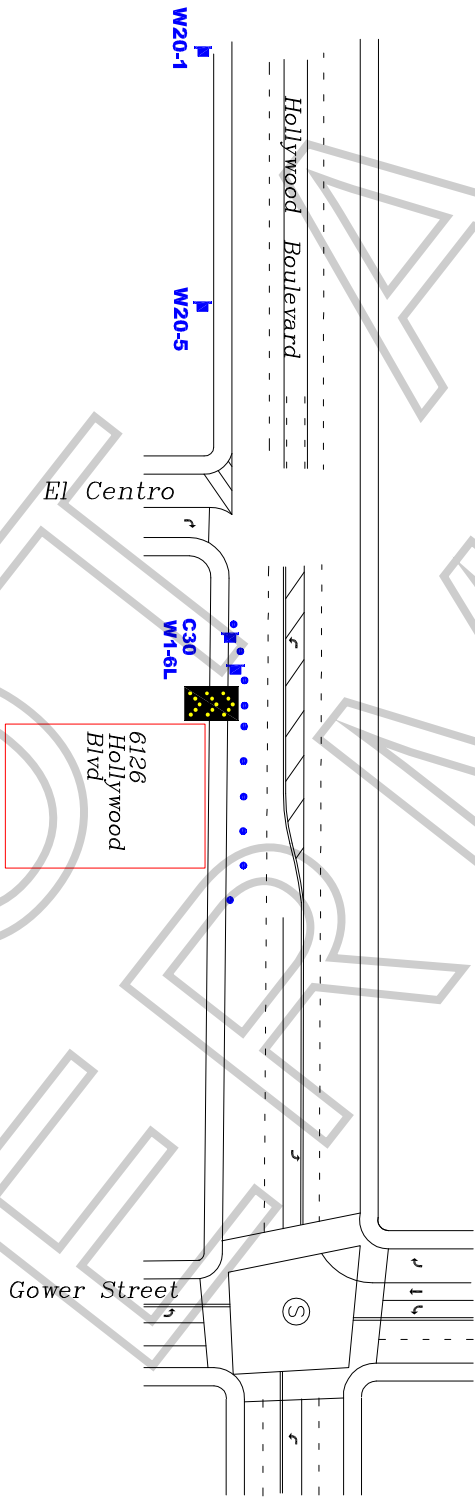

WORK ZONE TRAFFIC CONTROL PLAN GENERAL NOTES

1. DATE/TIME: 1-7-19 FROM 07:00 HOURS TO 22:00 HOURS.
2. ALL SIGNING, STRIPING, AND TRAFFIC CONTROL DEVICES SHALL CONFORM TO THE (CURRENT) STATE OF CALIFORNIA DEPARTMENT OF TRANSPORTATION (CALTRANS) STANDARD PLANS AND STANDARD SPECIFICATIONS, CALIFORNIA MUTCD, AND ANY ADDENDUMS THERETO, AND AS SHOWN ON THESE PLANS, SYMBOLS AND ABBREVIATIONS USED ARE SHOWN ON CALTRANS STANDARD PLANS.
3. THERE WILL BE NO INTERFERENCE WITH TRAFFIC SIGNALS OR CROSSWALKS.
4. CONES WILL BE 28" MINIMUM HEIGHT AND HAVE REFLECTORIZED SLEEVES FOR NIGHT WORK.
5. POLICE WILL DIRECT TRAFFIC IF NECESSARY.

TRAFFIC CONTROL FOR
NZK PROD: "B23 LIVE PREMIER"

LOCATION:
HOLLYWOOD BLVD INFRONT OF 6126 HOLLYWOOD BLVD
SOUTH SIDE CURB LANE CLOSURE
LOS ANGELES, CALIFORNIA

CONTACT:
OMAR WILLIAMS
PH# 206-484-0895

JCL TRAFFIC SERVICES
2334 E. 8TH ST.
LOS ANGELES, CA 90058
PH: (213) 822-8775
FAX: (213) 822-8780
CS1-CA Lic # 805557

DATE
REVISIONS

TOP DRAFTER
MARIO MENUJAR

SCALE
N.T.S.

SHEET
1/1

DRAWING

ROAD WORK AHEAD

W20-5

W1-6 (L)


LANE CLOSED

- TRAFFIC SIGNAL
- TRAFFIC CONE
- TYPE I W/ SIGN
- FLASHING ARROW SIGN (FAS)

FILM L.A.:
CJ LEAVENS

ALL TRAFFIC CONTROL
WILL BE INSTALLED AND
MEET OR EXCEED THE
MUTCD AND WATCH
MINIMUM REQUIREMENTS

Permit # F00146519-A

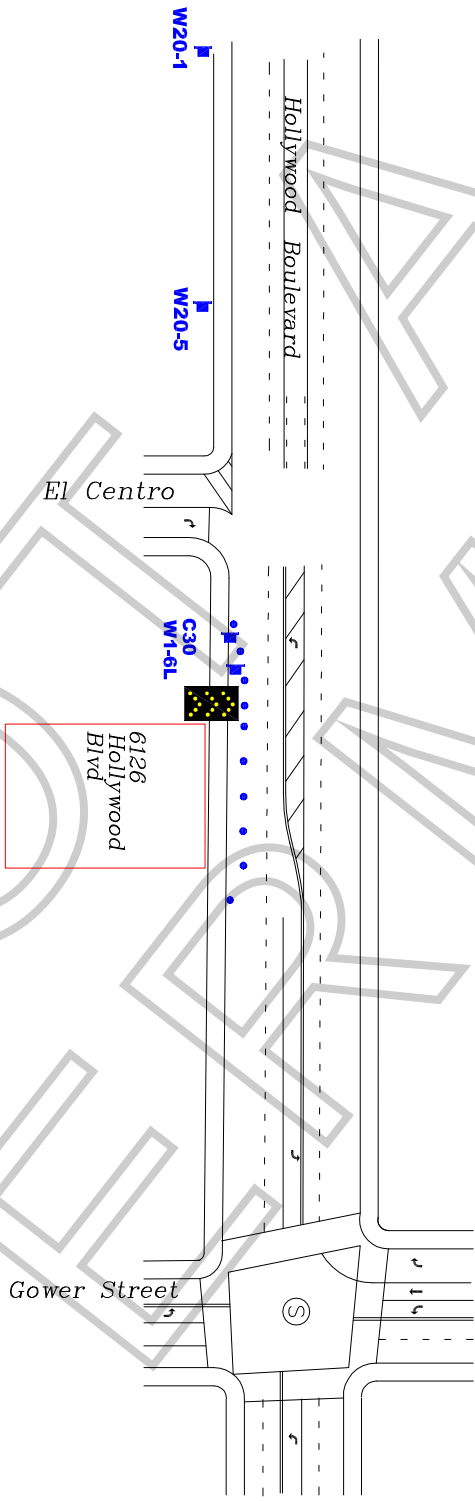

WORK ZONE TRAFFIC CONTROL PLAN GENERAL NOTES

1. DATE/TIME: 1-7-19 FROM 07:00 HOURS TO 22:00 HOURS.
2. ALL SIGNING, STRIPING, AND TRAFFIC CONTROL DEVICES SHALL CONFORM TO THE (CURRENT) STATE OF CALIFORNIA DEPARTMENT OF TRANSPORTATION (CALTRANS) STANDARD PLANS AND STANDARD SPECIFICATIONS, CALIFORNIA MUTCD, AND ANY ADDENDUMS THERETO, AND AS SHOWN ON THESE PLANS, SYMBOLS AND ABBREVIATIONS USED ARE SHOWN ON CALTRANS STANDARD PLANS.
3. THERE WILL BE NO INTERFERENCE WITH TRAFFIC SIGNALS OR CROSSWALKS.
4. CONES WILL BE 28" MINIMUM HEIGHT AND HAVE REFLECTORIZED SLEEVES FOR NIGHT WORK.
5. POLICE WILL DIRECT TRAFFIC IF NECESSARY.

TRAFFIC CONTROL FOR
NZK PROD: "B23 LIVE PREMIER"

LOCATION:
HOLLYWOOD BLVD INFRONT OF 6126 HOLLYWOOD BLVD
SOUTH SIDE CURB LANE CLOSURE
LOS ANGELES, CALIFORNIA

CONTACT:
OMAR WILLIAMS
PH# 206-484-0895

JCL TRAFFIC SERVICES
2334 E. 8TH ST.
LOS ANGELES, CA 90058
PH: (213) 822-8775
FAX: (213) 822-8780
CS1-CA Lic # 805557

DATE
REVISIONS

TOP DRAFTER
MARIO MENUJAR

SCALE
N.T.S.

SHEET
1/1

DRAWING